



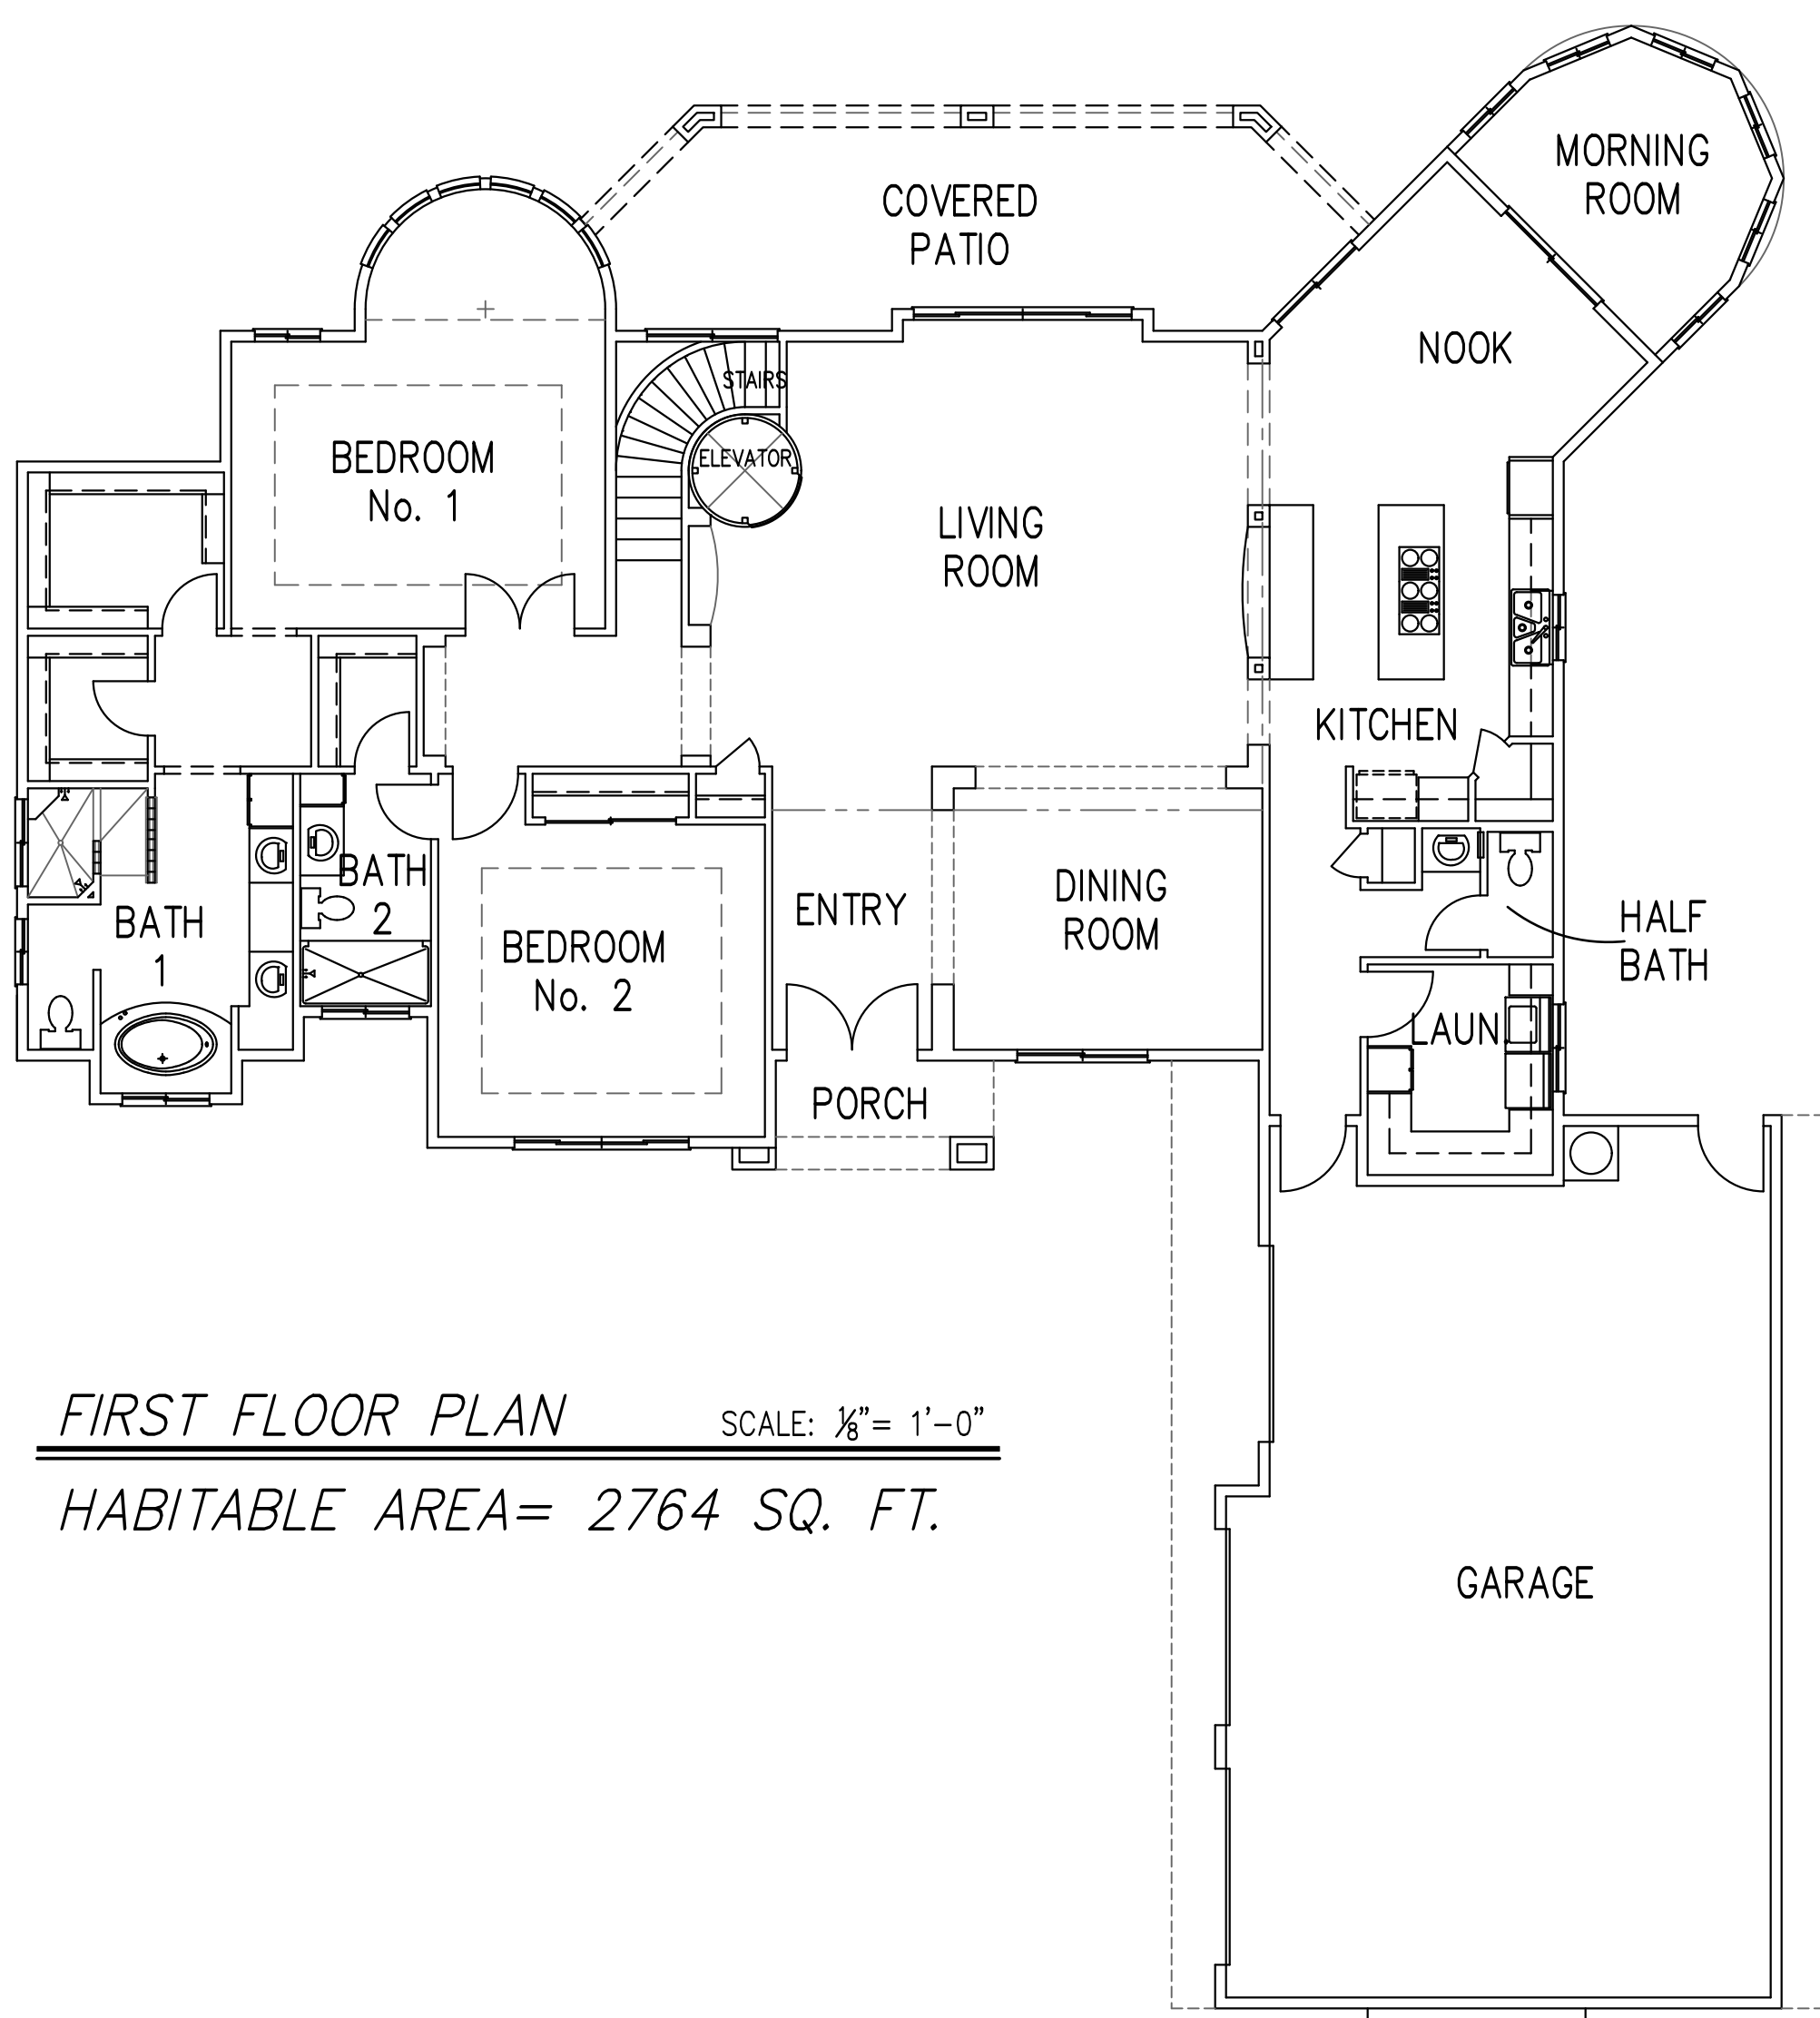

FIRST FLOOR PLAN SCALE: 1/8" = 1'-0"
HABITABLE AREA= 2764 SQ. FT.

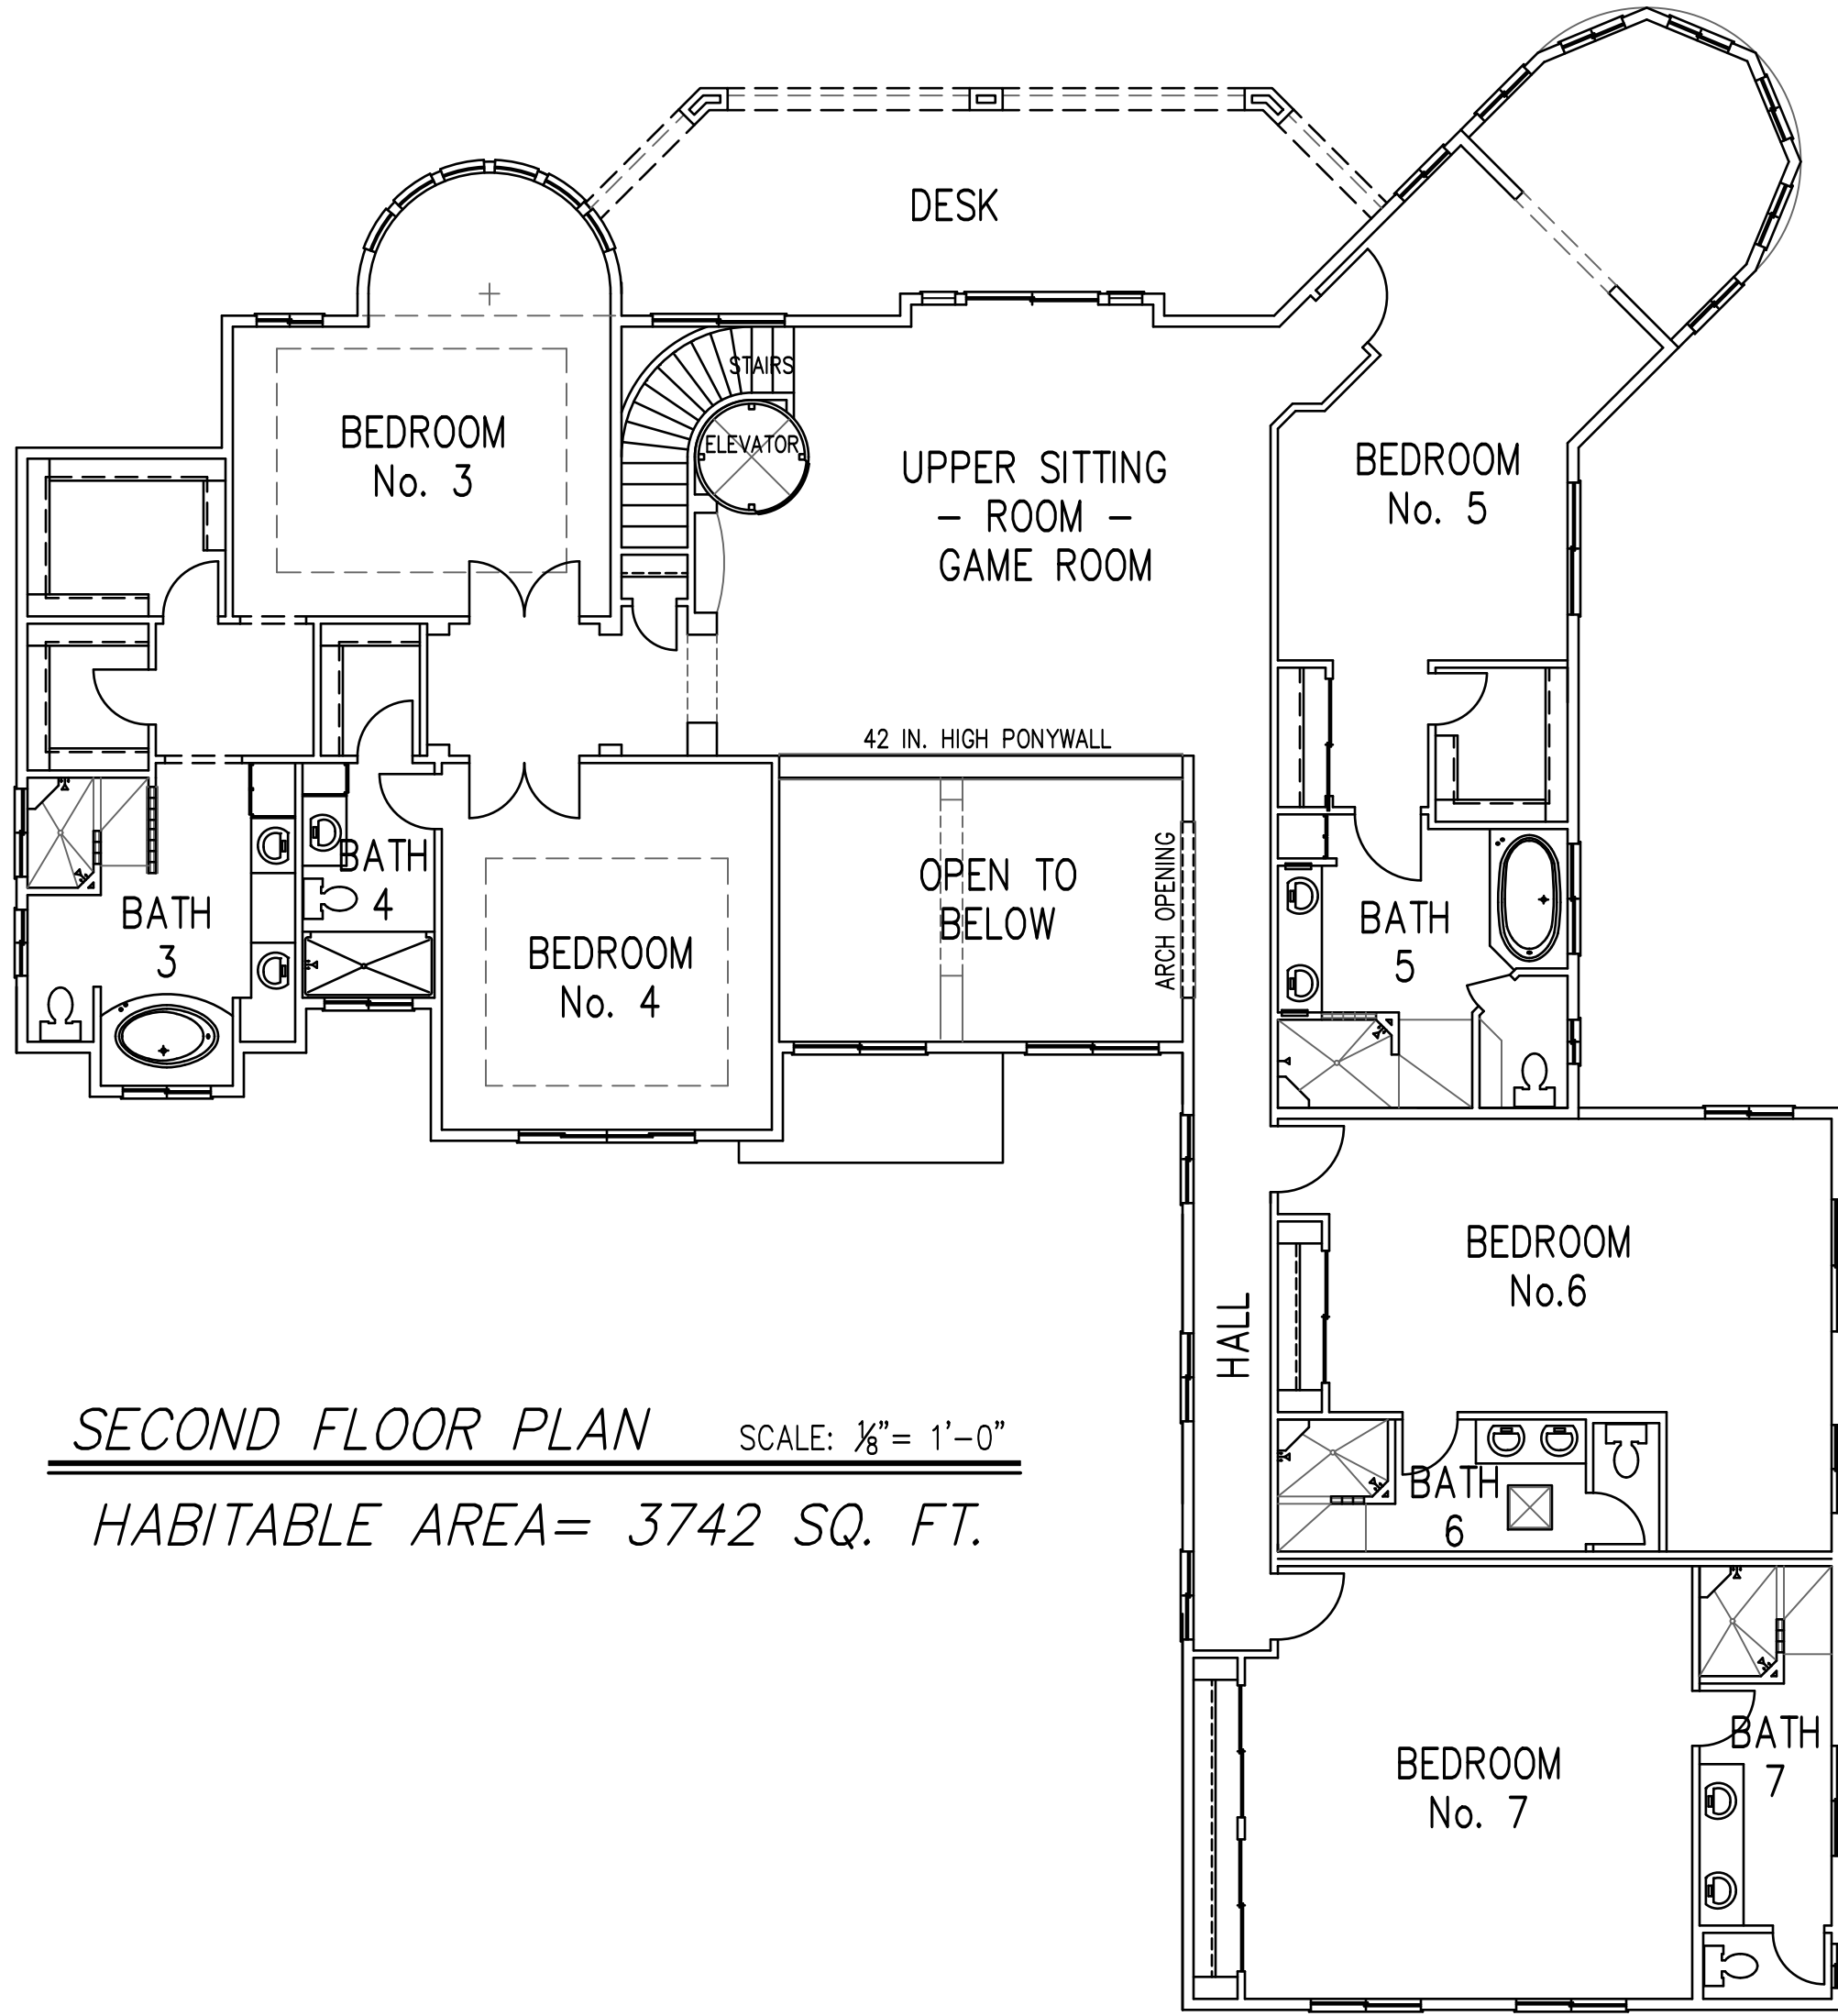

SECOND FLOOR PLAN SCALE: 1/8" = 1'-0"
HABITABLE AREA= 3742 SQ. FT.

TOTAL HABITABLE AREA: FIRST AND SECOND FLOORS= 6,506 SQ. FT.



FRONT ELEVATION SCALE: 1/4" = 1'-0"



PLAN SEAL

These drawings are the property of the designer and are not to be reproduced or used in any way without the written consent of the designer. The use of these drawings for any other purpose without the written consent of the designer is strictly prohibited. The use of these drawings for any other purpose without the written consent of the designer is strictly prohibited.

SRTford
1308 Stockton Hill Rd.
Ste. A-105
Kingsman, Arizona 86401
928.850.1128 srt@srtrford.net
DESIGN & DRAFTING • CONCEPT DRAWINGS • FEASIBILITY STUDIES

Luxor Construction and Design LLC
General commercial and Residential Contractor

Drawings For -
7 Bedroom Plan
6506 Square Feet

REVISIONS	
MARK	DESCRIPTION
DATE	

DATE: 19 JAN. 2015
SCALE: AS NOTED
DRAWN: SRT
CHECKED: LD/JB
PROJNO:
CADD:
SHEET TITLE:
7-BED ASSISTED
LIVING SCHEMATIC

SHEET NUMBER:
A-1.0
1 OF 1